


UNIT TYPE 03 - 2 BED, 1 BATH | 56 m² (ST)
FLOOR PLAN

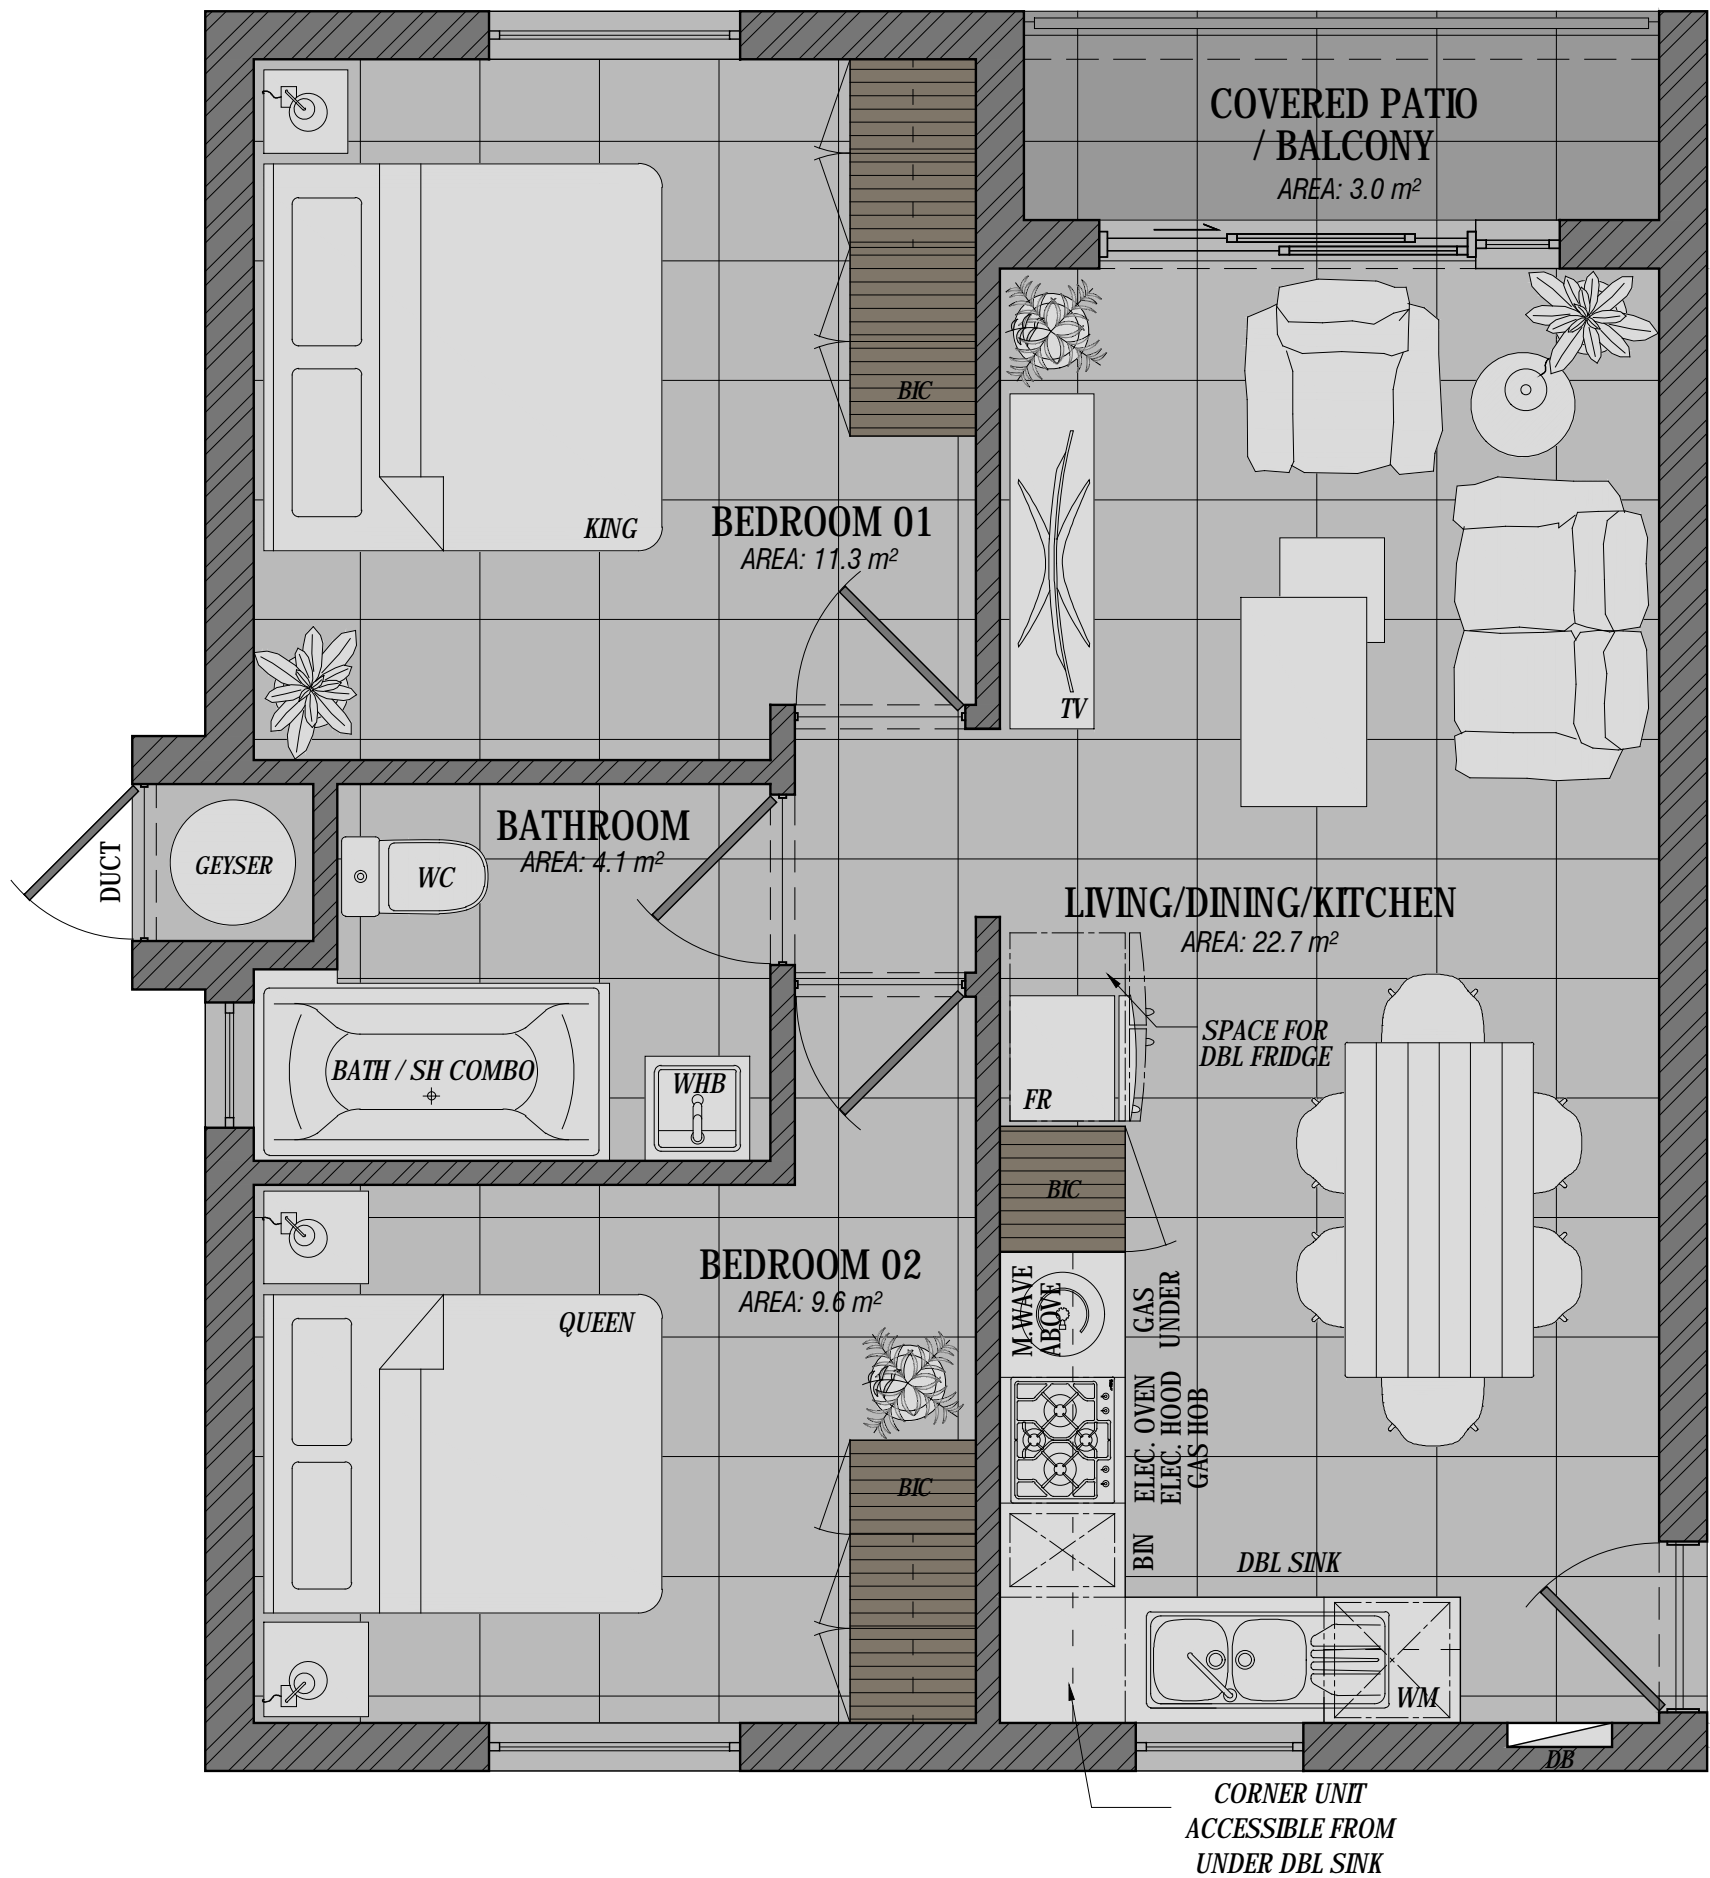

UNIT TYPE 03 - 2 BED, 1 BATH
SCALE 1 : 50

NOTE: FINAL SIZES & KITCHEN LAYOUTS SUBJECT TO CHANGE

DRAWINGS MUST NOT BE SCALED. FIGURED DIMENSIONS ONLY MAY BE USED. DIMENSIONS SHOULD BE VERIFIED ONSITE AND ANY DISCREPANCIES SHOULD BE REPORTED TO THE ARCHITECT IMMEDIATELY. THIS DRAWING IS COPYRIGHT AND IS THE PROPERTY OF FACET ARCHITECTURE AND MUST NOT BE RETAINED, COPIED OR USED WITHOUT AUTHORITY.